General Notes - Outlets

A	All Repairs and Patch work after installation shall match adjacent surfaces and have no visible seams.
B	New Electrical items are shown in bold graphics on plan(s).
C	Install new floor power, phone and air outlets as determined by games. After games install is complete, replace any exposed / broken floor outlets covers. GC to verify that all floor outlet have brass covers.
D	Data outlets routed through walls or power poles. Not under carpet with power.
E	Provide gray outlet and face plates for all wall outlets.
F	Install wall outlets at booths 2'-8" AFF horizontally to centerline of outlet and table.

Dimension Outlets Plan

	Floor outlet duplex
20amp	20 AMP dedicated power supply
	Duplex receptacle w/2 integral USB charging ports
E	Existing Item

1 Dimension Outlet Plan

1/8" = 1'-0"

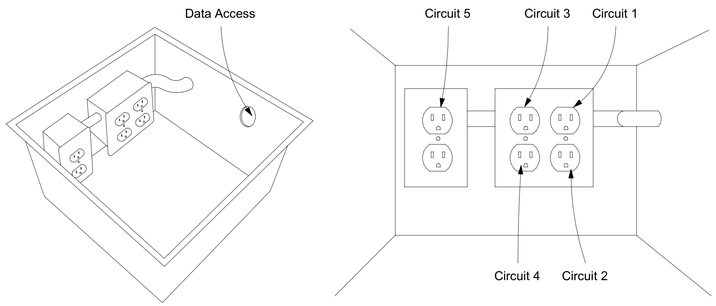

2 Floor Box Detail

NTS

CONSTRUCTION • ARCHITECTURE

PARKWAY

Parkway C&A, LP
1000 Civic Circle Lewisville, TX 75067
pkwycon.com (972) 221-1979

#055

8225 Kingston Pike
Knoxville, TN 37919

Owner:

CEC ENTERTAINMENT, INC.
1707 Market Place Blvd. Suite 200
Irving, TX 77063
Ph: 972-258-5521
Contact: Walter Boyd

Architect:

Parkway C&A, LP
1000 Civic Circle
Lewisville, TX 75287
Ph: 972-221-1979
Contact: Michael Orr

MEP Engineer:

Dialectic Engineering
310 W 20th Street 200
Kansas City, MO 64108
Ph: (816)997.9627
Contact: Joe Hillebrenner, P.E.

Design Directive: 43

Architect: William D. Pounds, Jr.

No.	Description	Date
A	Permit Set	2021.10.18

DRAWN BY: CH
CHECKED BY: VG
PROJ. NO: 04-21829

Parkway C&A, LP © 2021

Dimension Outlet Plan

A1.2

APPROVED
CITY OF KNOXVILLE
Plans Review & Inspections Division
NOTICE
These plans were not reviewed for compliance with the Americans with Disabilities Act or the Fair Housing Act (U.S.S. 3604(f)).